"HIGHWAY 2 ADDITION EAST"

SECTION 25, TWP. 56N., RNG. 5W.,B.M.
SECTION 30, TWP. 56N., RNG. 4W.,B.M.
PRIEST RIVER, IDAHO

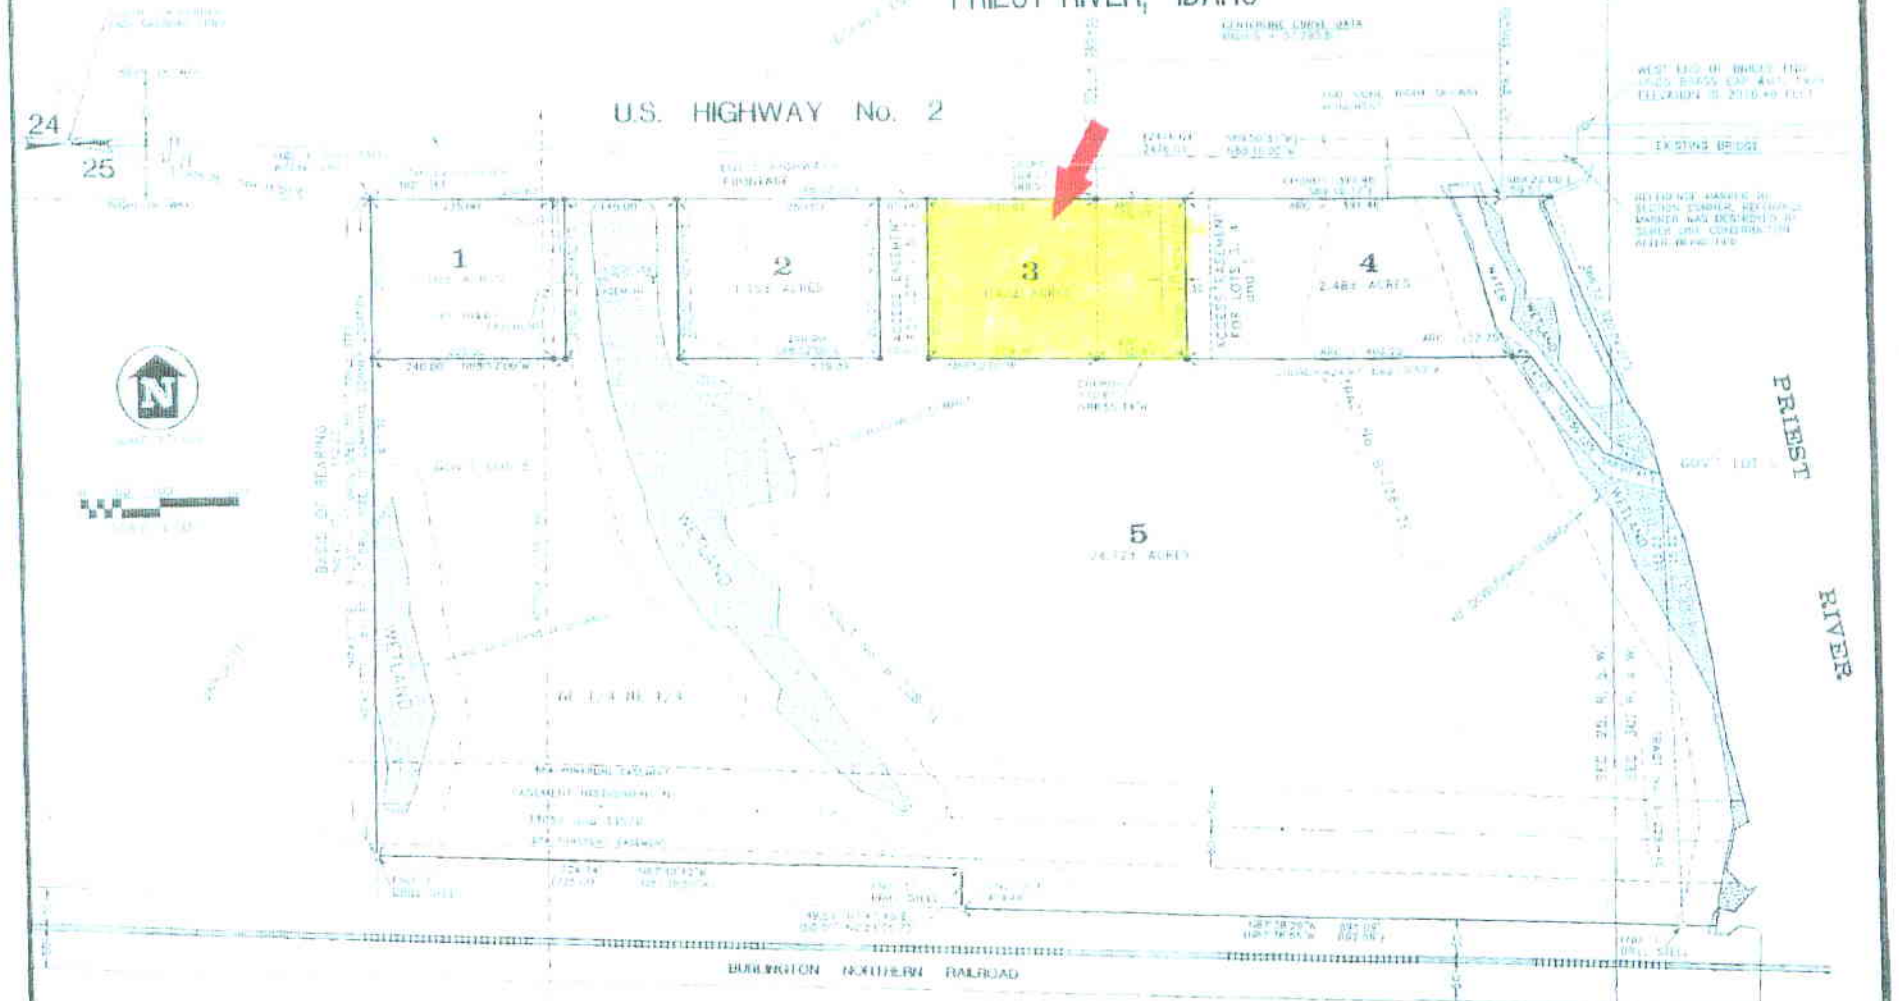

BASIS OF BEARING

SURVEYOR'S NOTE

LEGEND

SHEET TITLE: FINAL PLAT OF "HIGHWAY 2 ADDITION EAST"

James A. Sewell and Associates
CONSULTING ENGINEERS
NEWPORT, WASHINGTON, 99156, (509)447-3626

DATE: 2-20-98
SCALE: 1"=100'
DRAWN: BAD
CHECKED: RRH