238.46		132.97
309.72		456.67
249.51		3.61
0.85	753.02	
.58	93.49	
	219.05	
	357.42	
	67.85	
	32.84	
		571.97
365.72		188.68
2032.58	1523.71	1523.72

		2633.55
		5.62
1058.56		911.74
307.81		335.18
286.41		396.22
350.42		195.00
957.79		67.90
720.44		388.67
105.85		138.61
74.44	4410.28	
	6.14	
10.82	640.86	
	15.21	
3872.54	5072.49	5072.49

NORTHEAST TRI-COUNTY HEALTH DISTRICT

THIS PLAT HAS BEEN REVIEWED FOR THE SUITABILITY OF INDIVIDUAL WATER AND INDIVIDUAL ON-SITE SEWAGE DISPOSAL SYSTEMS. WATER INFORMATION AT THIS TIME INDICATES THAT A SUFFICIENT QUANTITY OF WATER MAY OR MAY NOT BE AVAILABLE. THIS PLAT HAS ALSO BEEN REVIEWED AND APPROVED FOR ON-SITE SEWAGE DISPOSAL SYSTEMS BASED UPON THE REQUIREMENTS OF NORTHEAST TRI-COUNTY HEALTH DISTRICT REGULATION NO. 04-1978. HOWEVER, INDIVIDUAL SEWAGE DISPOSAL PERMITS WILL BE ISSUED BY THE HEALTH DISTRICT BASED UPON REQUIREMENTS OF THE RULES AND REGULATIONS IN EFFECT AT THE TIME THE APPLICATION FOR PERMIT IS SUBMITTED.

[signature] AUG. 8, 1980

NORTHEAST TRI-COUNTY HEALTH DISTRICT

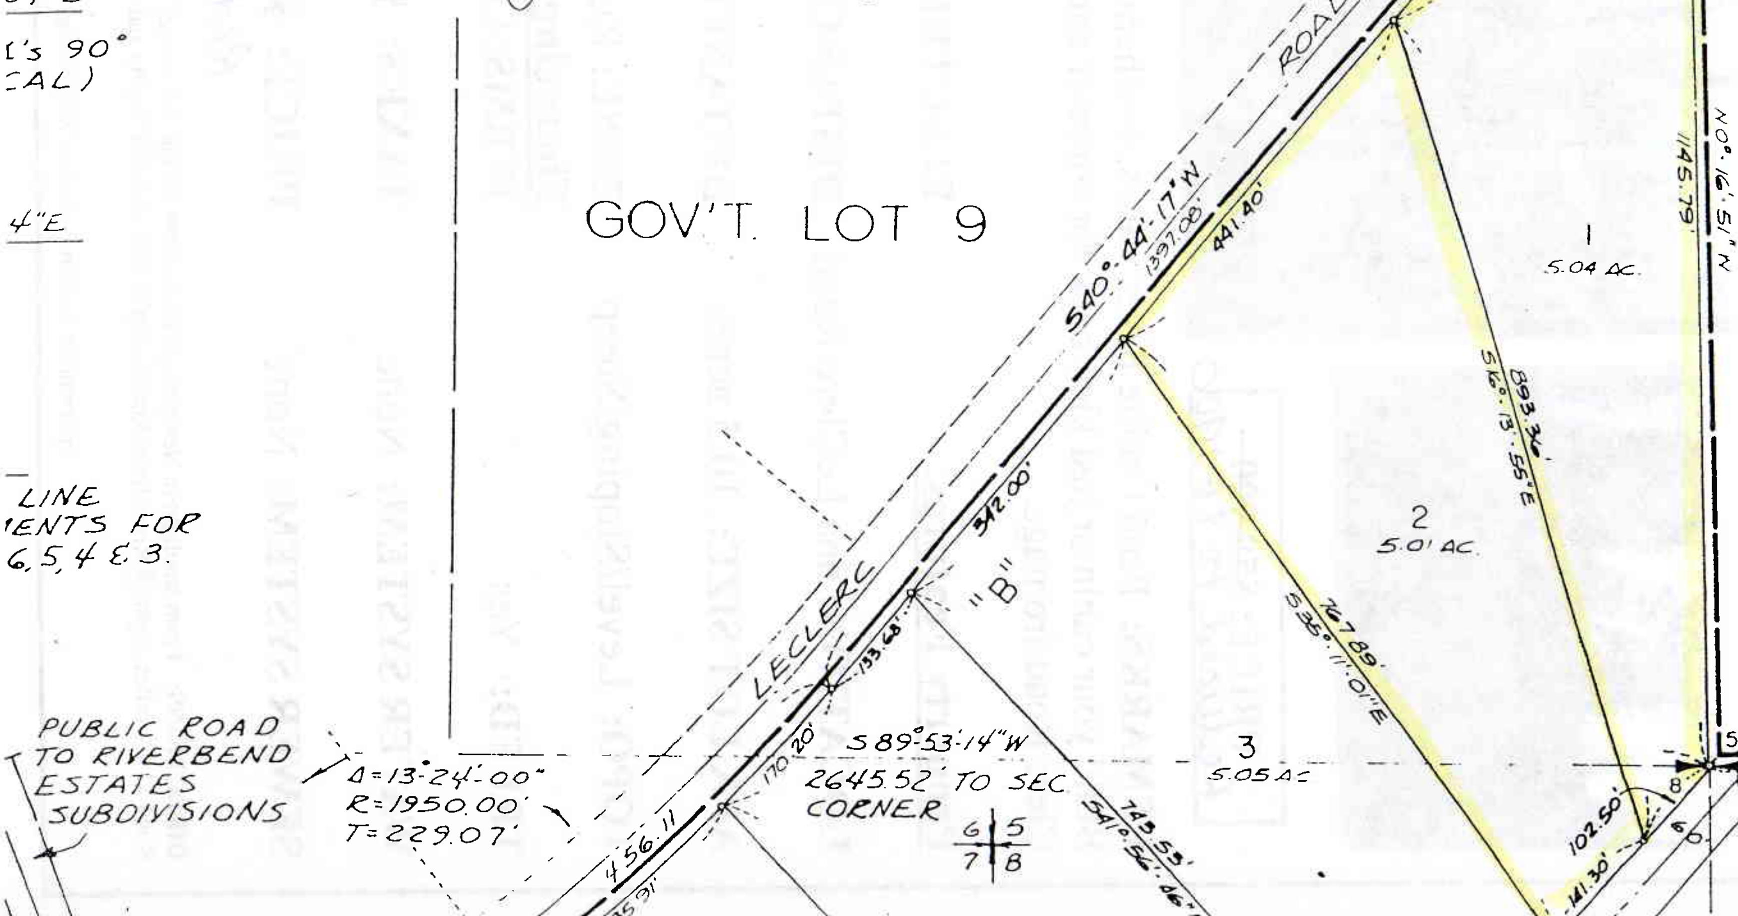

OWNER'S C

KNOW ALL MEN
GEORGE H. DIL
OF RIVERBEND
FOR RAINIER
LAND HEREB
HEREBY DECLA
PRIVATE EASE
UNDERGROUN

THIS PLAT TO
OF LAND LOC
SECTION 5,
R. 44 E.W.M.
AS FOLLOWS:

BEGINNING
DISTANCE O
SECTION 8
530.82 FEE
S 52°33'17
THENCE S
TO SAID S
TO A POIN
LINE OF L
275.60 FEE
DELTA = 46
N 4°03'17" E
WHOSE DEL
N 80°48'42"
POINT OF B
38.15 ACRES

BLOCKS "

BEGINNING
THENCE N8
TO SAID SE
POINT ON T
ROAD, COU
THENCE ALO
FEET, T=2
ALONG A C
FEET, T=22
ALONG A CU
T=449.09 F

RIVERBEND MEADOWS SUBDIVISION

LOCATED IN THE N½ OF SECTION 8, THE SW¼ OF SECTION 5, AND THE NE¼ OF SECTION 7, ALL IN T 34 N, R 44 EWM, PEND OREILLE COUNTY, WASHINGTON

ADMINISTRATOR'S CERTIFICATE

BOUNDARY CLOSURE

COUNTY AUDITOR'S CERTIFICATE

BOARD OF COUNTY COMMISSIONERS CERTIFICATE

COUNTY ASSESSOR'S CERTIFICATE

PLANNING COMMISSION CERTIFICATE

COUNTY ENGINEER'S CERTIFICATE

COUNTY TREASURER'S CERTIFICATE

LAND SURVEYOR'S CERTIFICATE

NORTHEAST TRI-COUNTY HEALTH DISTRICT

OWNER'S CERTIFICATE

ACKNOWLEDGEMENT

DRAINFIELD LAYOUT FOR LOTS 7 & 8 & 9

GOV'T LOT 8

BLOCK "C"

BLOCK "D"

BLOCK "E"

N½

NE¼

SE¼

S½

SW¼

NW¼

LEGEND

SCALE 1" = 200'

"This map is made solely for the purpose of assisting in locating the land and the Company assumes no liability for any variation which an actual survey may show."

Vol 3 Page 324

P.R. 62